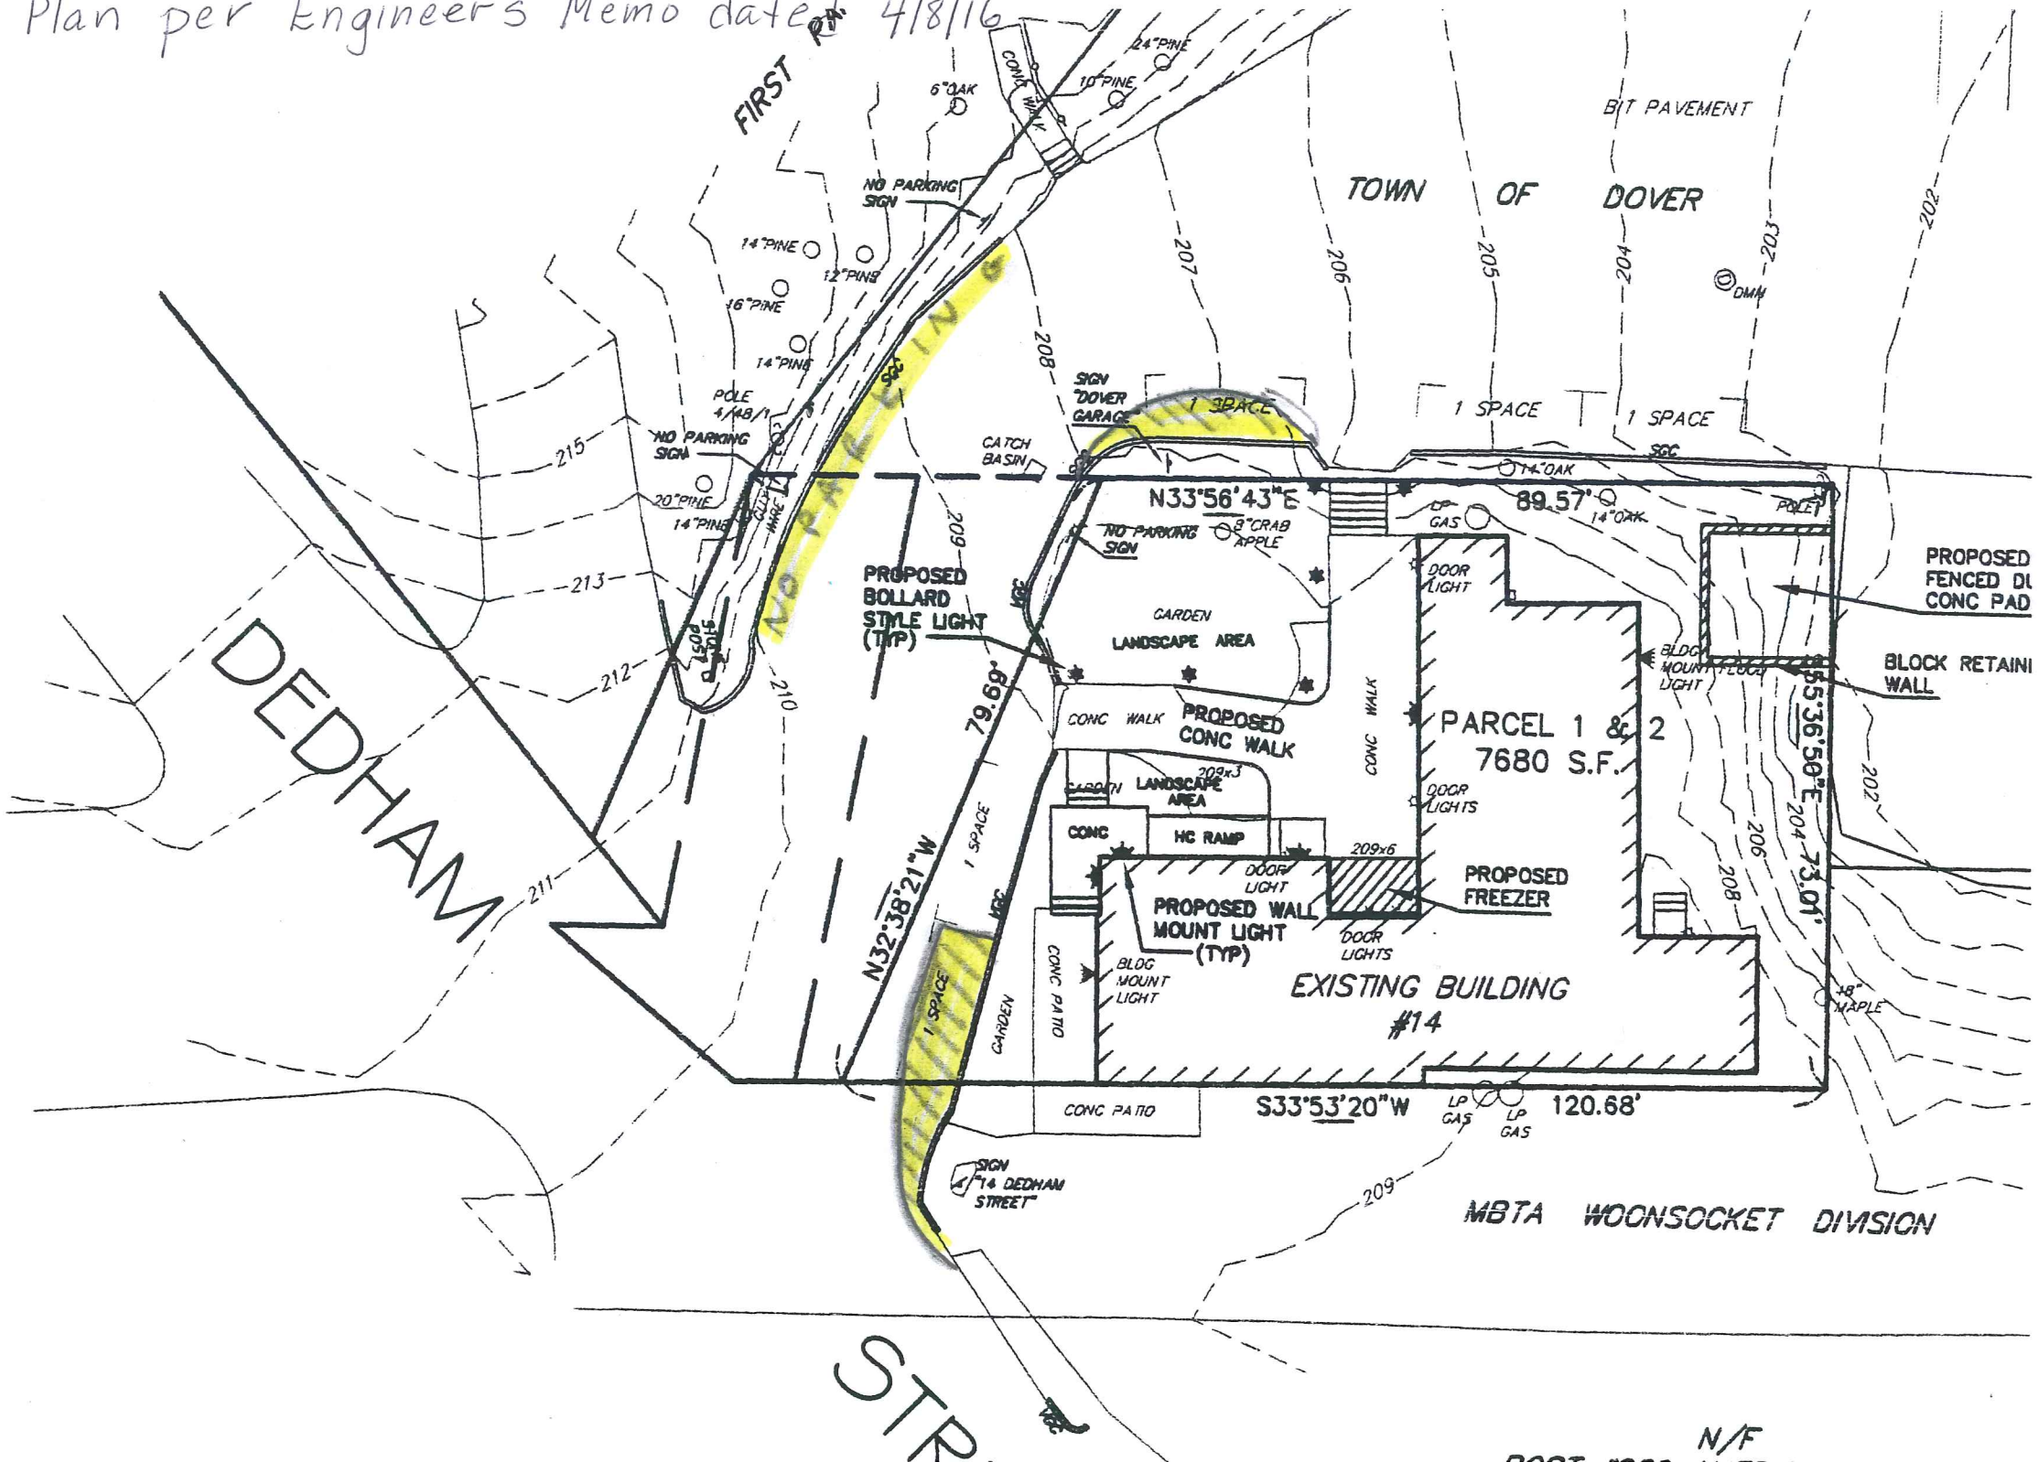updated Site Plan per Engineer's Memo dated 4/8/16
4/21/16